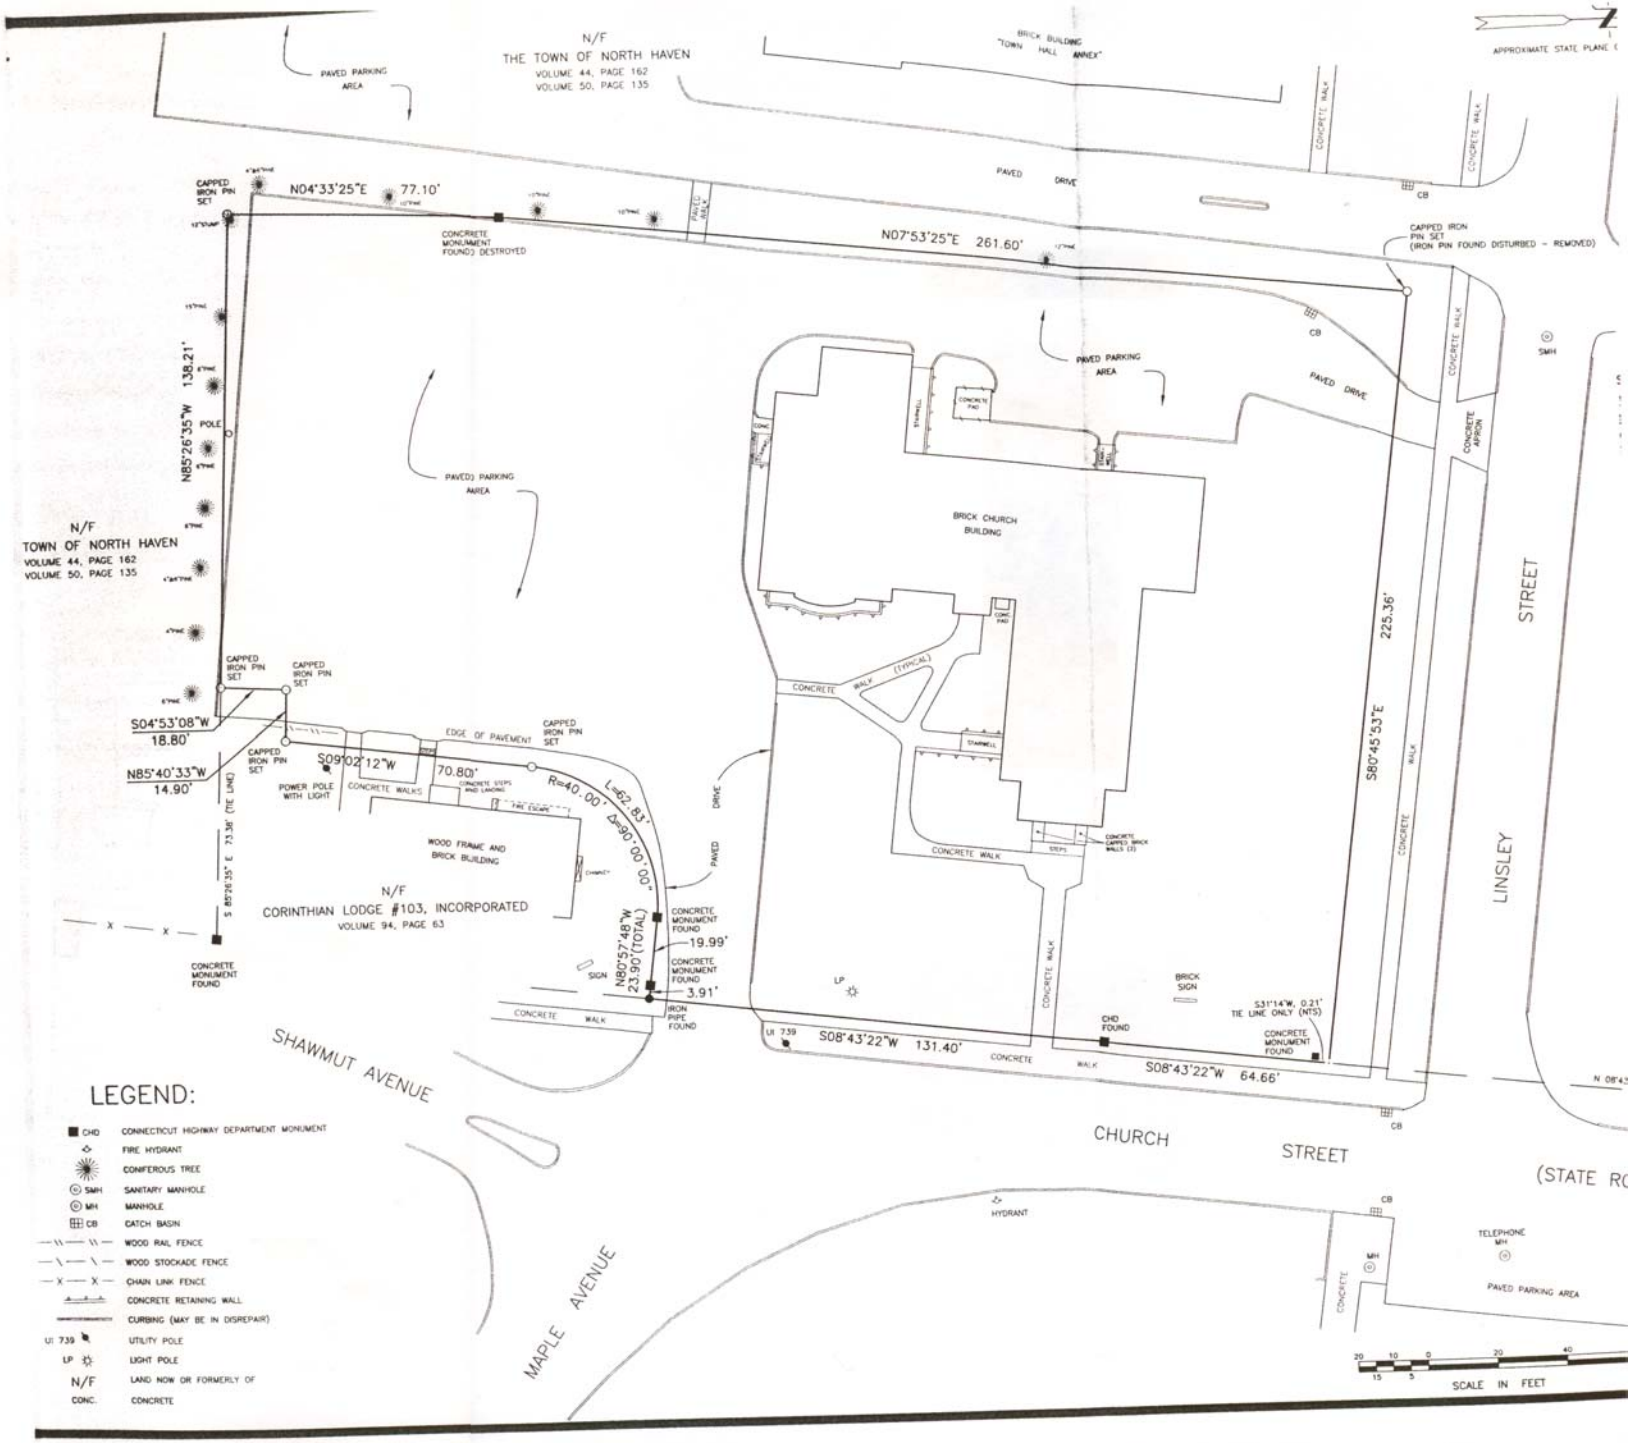
N/F
THE TOWN OF NORTH HAVEN
VOLUME 44, PAGE 162
VOLUME 50, PAGE 135
BRICK BUILDING "TOWN HALL ANNEX"
APPROXIMATE STATE PLANE
PAVED PARKING AREA
PAVED DRIVE
CONCRETE WALK
CB
CAPPED IRON PIN SET
N04°33'25"E 77.10'
CONCRETE MONUMENT FOUND) DESTROYED
N07°53'25"E 261.60'
CAPPED IRON PIN SET (IRON PIN FOUND DISTURBED - REMOVED)
N85°26'35"W 138.21'
POLE
PAVED) PARKING AREA
BRICK CHURCH BUILDING
CONCRETE PAD
STAIRS
CONCRETE APRON
SMH
S80°45'53"E 225.36'
LINSLEY STREET
CONCRETE WALK (TYPICAL)
S04°53'08"W 18.80'
N85°40'33"W 14.90'
S09°02'12"W 70.80'
EDGE OF PAVEMENT
POWER POLE WITH LIGHT
CONCRETE WALKS
CONCRETE STEPS AND LANDING
FIRE ESCAPE
R=40.00' L=62.83' Δ=90°00'00"
WOOD FRAME AND BRICK BUILDING
CHIMNEY
N/F
CORINTHIAN LODGE #103, INCORPORATED
VOLUME 94, PAGE 63
S 85°26'35" E 73.38' (TIE LINE)
CONCRETE MONUMENT FOUND
N80°57'48"W 23.90'(TOTAL)
19.99'
3.91'
IRON PIPE FOUND
SIGN
CONCRETE WALK
SHAWMUT AVENUE
LP
CONCRETE WALK
STEPS
CONCRETE CAPPED BRICK WALLS (T)
BRICK SIGN
CHD FOUND
S31°14'W, 0.21' TIE LINE ONLY (NTS)
UI 739
S08°43'22"W 131.40'
S08°43'22"W 64.66'
CHURCH STREET
(STATE RO
HYDRANT
MAPLE AVENUE
TELEPHONE MH
MH
PAVED PARKING AREA
SCALE IN FEET
LEGEND:
CHD CONNECTICUT HIGHWAY DEPARTMENT MONUMENT
FIRE HYDRANT
CONIFEROUS TREE
SMH SANITARY MANHOLE
MH MANHOLE
CB CATCH BASIN
WOOD RAIL FENCE
WOOD STOCKADE FENCE
CHAIN LINK FENCE
CONCRETE RETAINING WALL
CURBING (MAY BE IN DISREPAIR)
UI 739 UTILITY POLE
LP LIGHT POLE
N/F LAND NOW OR FORMERLY OF
CONC. CONCRETE